



Permit #F00149442-A

FilmL.A., Inc.
6255 W Sunset Blvd, 12th Floor
Hollywood, CA 90028
t: (213)977-8600 - f: (213)977-8601
www.filmla.com

Summary Information

Permit No: F00149442-A**Type of Permit:** FILMING**Release Date:** 03/25/2019**Production Company** ABC STUDIOS**Producer** Caroline James**Insured Company Name** ABC STUDIOS**Director** Todd Holland

Contact Phone No. 1 818-460-7777

1st AD Susan Hellman

Contact Phone No. 2

Production Manager Stacy Gold

Fax

FilmL.A. Coordinator CJ LeavensAddress 500 S BUENA VISTA ST
BURBANK, California 91521**Location Manager** Rob Gibson**Production Title** UNTITLED HANNAH SIMONE
PROJECT

Primary Phone Mobile - 818.465.2071

Secondary Phone

Type of Production TV Pilot -1**Location Assistant** n/a n/a

Primary Phone Mobile - 661.388.1712

Secondary Phone

Fees

Posting 300 \$0.00

Total Permit Fee \$1,929.00

Posting 1500 \$345.00

Number of Locations 4

Posting Max \$483.00

Notification Charge \$680.00

LA CITY LANE AND STREET CLOSURE FEE \$312.00

FILMLA NON-REFUNDABLE FILM PERMIT RIDER \$109.00
FEE



FilmL.A., Inc.
6255 W Sunset Blvd, 12th Floor
Hollywood, CA 90028
t: (213)977-8600 - f: (213)977-8601
www.filmla.com

Summary Information**Location****Location 1 of 4****Page 1 of 4**

Permit Number	F00149442-A	Location Manager	Rob Gibson
Production Company	ABC STUDIOS	Primary Phone	Mobile - 818.465.2071
Insured Company	ABC STUDIOS	Secondary Phone	
Production Title	UNTITLED HANNAH SIMONE PROJECT		

Location Address 4820 Carpenter Ave, Los Angeles, CA, 91607

Location Type Private Residence

Film Dates 3/26/2019 - 3/26/2019 07:00 - 22:00 1 day

Open or Closed to the Public Closed

Generic Conditions All travel lanes and bike lanes shall be closed per the WATCH manual.
Community Survey Obtained
Equipment staging and vehicles may park on one side of the street only.
Must Maintain 5' Clearance on Sidewalks/Walkways
Must maintain local/emergency access
No cast or crew parking on area streets
Number of uniformed officers listed on the permit is a minimum requirement.
Permittee remains responsible for deploying a sufficient number of uniformed officers to provide traffic and crowd control to ensure the safety of the film crew and the public.
Traffic Officers Required
Uniformed officers shall have a copy of the film permit in their possession and are required to confirm that all traffic control signage devices are in place.

Please see attached documents CCF03212019_0001.pdf
Carpenter (closure) btwn Riverside - Huston - Untitled Hannah Simone Project revised.pdf

Equipment on Location	Type	Quantity	Personnel on Location	Type	Quantity
	5 Ton Truck	5		Cast	5
	Cast/Crew vehicles	100		Crew	80
	Cube Trucks	6		Extras	5
	Generator	1		Off-Duty/Retired LAPD Officer(s)	2
	Honey Wagons	1			
	Motor Homes	1			
	Picture vehicles	4			
	Portable restrooms	1			
	Stakebed Trucks	6			
	Trailers	5			



FilmL.A., Inc.
6255 W Sunset Blvd, 12th Floor
Hollywood, CA 90028
t: (213)977-8600 - f: (213)977-8601
www.filmla.com

Summary Information**Location****Location 1 of 4****Page 2 of 4**

Permit Number	F00149442-A	Location Manager	Rob Gibson
Production Company	ABC STUDIOS	Primary Phone	Mobile - 818.465.2071
Insured Company	ABC STUDIOS	Secondary Phone	
Production Title	UNTITLED HANNAH SIMONE PROJECT		

Vans 4

Filming Activities Exterior establishing shots; Intermittent pedestrian control; Intermittent traffic control - 2 minutes standard; Exterior Walk & Talk Dialogue; Camera, Crew, Talent & Equipment on sidewalk, in curb lane, in street & across street; camera on stick, in the street, on the property, dolly track,; 1 dog; Camera on sticks on Riverside for drive up & away;

Jurisdiction **Political:** Los Angeles City - Council District 02
Police: Los Angeles Police Department
Fire: Los Angeles City

Thomas Guide **Page:** 562
Grid: G3

Approvals FILMLA. CLOSURES
LOS ANGELES CITY DEPARTMENT OF PUBLIC WORKS
LOS ANGELES CITY POLICE DEPARTMENT
Yulizza Ramirez
Vanessa Martin
Vincent Aguirre

Coordinator Note Rider A created to release remaining locations.

Coordinator Note LA City Fire - Church Parking Fire Walk Through - Spot Check Approved Inspector Anderson

Parking **Base Camp** 4390 Colfax Ave,
Location Type : Los Angeles, CA
Other Location
Crew Parking 12020 Burbank Blvd,
Location Type : San Fernando Valley,
Other Location CA, 91607

Parking Notes
Crew parking:
ADAT ARI EL Day school
12020 Burbank Bl.
Valley Village CA 91607
3/20/19 from 5 am- 10 pm

Posting "No Parking" signs B/S CARPENTER AVE., RIVERSIDE DR. TO HUSTON ST.
S/S HUSTON., CARPENTER AVE. TO MORELLA AVE.
N/S RIVERSIDE DR., RADFORD AVE. TO MORELLA AVE.
N/S RIVERSIDE DR., MORELLA AVE. EAST 500' FEET.
W/S MORELLA AVE., 150' FEET DIRECTLY IN FRONT OF 4817 MORELLA AVE.
E/S RADFORD AVE., RIVERSIDE DR. NORTH 375' FEET.

Approximate Footage more than 1800

Log Number 235509



FilmL.A., Inc.
6255 W Sunset Blvd, 12th Floor
Hollywood, CA 90028
t: (213)977-8600 - f: (213)977-8601
www.filmla.com

Summary Information**Location****Location 1 of 4****Page 3 of 4**

Permit Number	F00149442-A	Location Manager	Rob Gibson
Production Company	ABC STUDIOS	Primary Phone	Mobile - 818.465.2071
Insured Company	ABC STUDIOS	Secondary Phone	
Production Title	UNTITLED HANNAH SIMONE PROJECT		

Date(s) 3/20/2019 to 3/20/2019**Time(s)** 06:00 to 22:00

Posting "No Parking" signs E/S COLFAX AVE. 500' FEET SOUTH FROM MOORPARK ST
W/S TROOST AVE 500' FEET SOUTH FROM MOORPARK ST
E/S TROOST AVE 100' FEET SOUTH FROM MOORPARK ST

Approximate Footage 1201 - 1500**Log Number** 235511**Date(s)** 3/20/2019 to 3/20/2019**Time(s)** 00:00 to 00:00

Posting "No Parking" signs S/S BURBANK BLVD., AGNES AVER EAST 225' FEET.

Approximate Footage 0 - 300**Log Number** 235513**Date(s)** 3/20/2019 to 3/20/2019**Time(s)** 00:00 to 00:00

Posting "No Parking" signs B/S CARPENTER AVE., RIVERSIDE DR. TO HUSTON ST.
S/S HUSTON., CARPENTER AVE. TO MORELLA AVE.
N/S RIVERSIDE DR., RADFORD AVE. TO MORELLA AVE.
N/S RIVERSIDE DR., MORELLA AVE. EAST 500' FEET.
W/S MORELLA AVE., 150' FEET DIRECTLY IN FRONT OF 4817 MORELLA AVE.
E/S RADFORD AVE., RIVERSIDE DR. NORTH 375' FEET.

Approximate Footage more than 1800**Log Number** 235857**Date(s)** 3/26/2019 to 3/26/2019**Time(s)** 00:00 to 00:00

Posting "No Parking" signs E/S COLFAX AVE. 500' FEET SOUTH FROM MOORPARK ST
W/S TROOST AVE 500' FEET SOUTH FROM MOORPARK ST
E/S TROOST AVE 100' FEET SOUTH FROM MOORPARK ST

Approximate Footage 1201 - 1500**Log Number** 235859**Date(s)** 3/26/2019 to 3/26/2019**Time(s)** 00:00 to 00:00

Lane / Full Closure FULL CLOSURE (WITH ACCESS) - CARPENTER AVE & RIVERSIDE DR. TO HUSTON ST.

Approximate Footage 0 - 300



FilmL.A., Inc.
6255 W Sunset Blvd, 12th Floor
Hollywood, CA 90028
t: (213)977-8600 - f: (213)977-8601
www.filmla.com

Summary Information**Location****Location 1 of 4****Page 4 of 4**

Permit Number	F00149442-A	Location Manager	Rob Gibson
Production Company	ABC STUDIOS	Primary Phone	Mobile - 818.465.2071
Insured Company	ABC STUDIOS	Secondary Phone	
Production Title	UNTITLED HANNAH SIMONE PROJECT		

Date(s) 3/26/2019 to 3/26/2019**Time(s)** 07:00 to 22:00

NOT
FOR
RENT



FilmL.A., Inc.
6255 W Sunset Blvd, 12th Floor
Hollywood, CA 90028
t: (213)977-8600 - f: (213)977-8601
www.filmla.com

Summary Information**Location****Location 2 of 4****Page 1 of 2**

Permit Number	F00149442-A	Location Manager	Rob Gibson
Production Company	ABC STUDIOS	Primary Phone	Mobile - 818.465.2071
Insured Company	ABC STUDIOS	Secondary Phone	
Production Title	UNTITLED HANNAH SIMONE PROJECT		

Location Address 4801- 4813 Carpenter Ave., Los Angeles, CA, 91607**Location Type** Apartment Building**Film Dates** 3/26/2019 - 3/26/2019 07:00 - 22:00 1 day**Open or Closed to the Public** Closed

Generic Conditions All vehicles must be parked on private property
Community Survey Obtained
Must Maintain 5' Clearance on Sidewalks/Walkways
Must maintain local/emergency access
No cast or crew parking on area streets
Number of uniformed officers listed on the permit is a minimum requirement.
Permittee remains responsible for deploying a sufficient number of uniformed officers to provide traffic and crowd control to ensure the safety of the film crew and the public.

Equipment on Location	Type	Quantity	Personnel on Location	Type	Quantity
	5 Ton Truck	5		Cast	5
	Cast/Crew vehicles	100		Crew	80
	Cube Trucks	6		Extras	5
	Generator	1		Off-Duty/Retired LAPD Officer(s)	2
	Honey Wagons	1			
	Motor Homes	1			
	Picture vehicles	4			
	Portable restrooms	1			
	Stakebed Trucks	6			
	Trailers	5			
	Vans	4			

Filming Activities Exterior establishing shots; Intermittent pedestrian control; Intermittent traffic control - 2 minutes standard; Exterior Walk & Talk Dialogue; Camera, Crew, Talent & Equipment on sidewalk, in curb lane, in street & across street; camera on stick, in the street, on the property, dolly track,; car on common drive way, camera on stick, dolly track, camera on street, ; 1 dog;



FilmL.A., Inc.
6255 W Sunset Blvd, 12th Floor
Hollywood, CA 90028
t: (213)977-8600 - f: (213)977-8601
www.filmla.com

Summary Information**Location****Location 2 of 4****Page 2 of 2**

Permit Number	F00149442-A	Location Manager	Rob Gibson
Production Company	ABC STUDIOS	Primary Phone	Mobile - 818.465.2071
Insured Company	ABC STUDIOS	Secondary Phone	
Production Title	UNTITLED HANNAH SIMONE PROJECT		

Jurisdiction **Political:** Los Angeles City -
Council District 02

Police: Los
Angeles Police
Department

Fire: Los Angeles City

Thomas Guide **Page:** 562

Grid: G3

Approvals LOS ANGELES CITY POLICE DEPARTMENT

Vincent Aguirre

Coordinator Note Rider A created to release remaining locations.

Parking **Base Camp** 4390 Colfax Ave,
Location Type : Los Angeles, CA
Other Location

Crew Parking 12020 Burbank Blvd,
Location Type : San Fernando Valley,
Other Location CA, 91607

Parking Notes

Crew parking:
ADAT ARI EL Day school
12020 Burbank Bl.
Valley Village CA 91607
3/20/19 from 5 am- 10 pm



FilmL.A., Inc.
6255 W Sunset Blvd, 12th Floor
Hollywood, CA 90028
t: (213)977-8600 - f: (213)977-8601
www.filmla.com

Summary Information**Location****Location 3 of 4****Page 1 of 2**

Permit Number	F00149442-A	Location Manager	Rob Gibson
Production Company	ABC STUDIOS	Primary Phone	Mobile - 818.465.2071
Insured Company	ABC STUDIOS	Secondary Phone	
Production Title	UNTITLED HANNAH SIMONE PROJECT		

This location has been CANCELED

Location Address White Oak., - Van Nuys bl., - Roscoe bl., - Ventura Bl. inclusive, (excludes freeways, highways, city property, and special condition areas), Los Angeles, CA, 91402

Location Type Grid

Film Dates 3/22/2019 - 3/22/2019 11:00 - 07:00 1 day

Open or Closed to the Public Open

Generic Conditions

- *Certain service and personnel fees required by jurisdictional agencies are not collected by FilmL.A. Any such fees must be paid directly to the appropriate agency, and a separate invoice will be provided to the permittee.
- All vehicles must be parked on private property
- Exterior filming activity may not exceed a two hour time frame.
- It is the responsibility of the permittee to be aware of Special Condition areas, which are excluded from this grid location. A complete list of Special Condition areas can be found at [www. Filmla.com](http://www.Filmla.com)
- May not interfere with filming activities of production companies in possession of location-specific permits, previously scheduled special events, or existing construction projects.
- Must Maintain 5' Clearance on Sidewalks/Walkways
- Must maintain local/emergency access
- No cast or crew parking on area streets
- No interference with merchant activity.
- No stopping and setting up in residential areas before 7am or after 10pm without prior approval
- No stopping or setting up in front of merchants or residents without prior approval
- Number of uniformed officers listed on the permit is a minimum requirement.
- Permittee remains responsible for deploying a sufficient number of uniformed officers to provide traffic and crowd control to ensure the safety of the film crew and the public.
- Traffic control must be done in accordance w/MUTCD
- Traffic Officers Required
- Uniformed officers shall have a copy of the film permit in their possession and are required to confirm that all traffic control signage devices are in place.

Equipment on Location	Type	Quantity	Personnel on Location	Type	Quantity
	Picture vehicles	8		Cast	2



FilmL.A., Inc.
6255 W Sunset Blvd, 12th Floor
Hollywood, CA 90028
t: (213)977-8600 - f: (213)977-8601
www.filmla.com

Summary Information**Location****Location 3 of 4****Page 2 of 2**

Permit Number	F00149442-A	Location Manager	Rob Gibson
Production Company	ABC STUDIOS	Primary Phone	Mobile - 818.465.2071
Insured Company	ABC STUDIOS	Secondary Phone	
Production Title	UNTITLED HANNAH SIMONE PROJECT		

Process Trailer 1
Vans 1

Crew 13
Extras 8
Off-Duty/Retired 2
LAPD Officer(s)

Filming Activities Camera in car; Camera on sticks; Car-to-Car; Drive by; Drive ups & away; Driving shots; Intermittent pedestrian control; Intermittent traffic control - 2 minutes standard; picture car goes in & out of other picture cars ;

Jurisdiction Political: Los Angeles City
- Council District 05

Police: Los Angeles Police Department

Fire: Los Angeles City

Coordinator Note Rider A created to release remaining locations.

Parking Base Camp
Location Type : To Be Determined

Crew Parking
Location Type : To Be Determined



FilmL.A., Inc.
6255 W Sunset Blvd, 12th Floor
Hollywood, CA 90028
t: (213)977-8600 - f: (213)977-8601
www.filmla.com

Summary Information**Location****Location 4 of 4****Page 1 of 2**

Permit Number	F00149442-A	Location Manager	Rob Gibson
Production Company	ABC STUDIOS	Primary Phone	Mobile - 818.465.2071
Insured Company	ABC STUDIOS	Secondary Phone	
Production Title	UNTITLED HANNAH SIMONE PROJECT		

This location has been CANCELED**Location Address** 6263 Van Nuys Blvd, Los Angeles, CA, 91401**Location Type** Office Building**Prep Dates** 3/22/2019 - 3/22/2019 07:00 - 18:00 1 day**Film Dates** 3/22/2019 - 3/23/2019 18:00 - 03:00 1 day**Strike Dates** 3/23/2019 - 3/23/2019 03:00 - 06:00**Open or Closed to the Public** Closed

Generic Conditions *Certain service and personnel fees required by jurisdictional agencies are not collected by FilmL.A. Any such fees must be paid directly to the appropriate agency, and a separate invoice will be provided to the permittee.

Community Survey Required
Equipment staging and vehicles may park on one side of the street only.
Must Maintain 5' Clearance on Sidewalks/Walkways
Must maintain local/emergency access
No cast or crew parking on area streets
No crossovers allowed on street without prior approval.
No interference with merchant activity.
Number of uniformed officers listed on the permit is a minimum requirement.
Permittee remains responsible for deploying a sufficient number of uniformed officers to provide traffic and crowd control to ensure the safety of the film crew and the public.
Traffic control must be done in accordance w/MUTCD
Traffic Officers Required
Uniformed officers shall have a copy of the film permit in their possession and are required to confirm that all traffic control signage devices are in place.

Equipment on Location	Type	Quantity	Personnel on Location	Type	Quantity
	5 or 10 ton trucks	5		Cast	5
	Cast/Crew vehicles	70		Crew	75
	Condors	2		Extras	5
	Cube Trucks	3		Off-Duty/Retired LAPD Officer(s)	2

**Summary Information****Location**

Location 4 of 4

Page 2 of 2

Permit Number	F00149442-A	Location Manager	Rob Gibson
Production Company	ABC STUDIOS	Primary Phone	Mobile - 818.465.2071
Insured Company	ABC STUDIOS	Secondary Phone	
Production Title	UNTITLED HANNAH SIMONE PROJECT		

Generator	2
Honey Wagons	1
Motor Homes	1
Picture vehicles	5
Portable restrooms	2
Stakebed Trucks	7
Trailers	5
Vans	4

Filming Activities Interior & Exterior Walk & Talk Dialogue; Equipment in Curb lane; Condor's, Crane, Dolly Track. ; TERMINATE LOCATION;

Jurisdiction **Political:** Los Angeles City - Council District 05 **Police:** Los Angeles Police Department **Fire:** Los Angeles City

Approvals LOS ANGELES CITY POLICE DEPARTMENT Gabriel Martinez

Coordinator Note Rider A created to release remaining locations.

Parking Base Camp Location Type : To Be Determined **Crew Parking** Location Type : To Be Determined

Posting "No Parking" signs N/S OF ERWIN FROM VAN NUYS BLVD. FOR 600' WEST
S/S OF SYLVAN ST. FROM VAN NUYS BLVD. FOR 600' WEST
W/S OF VAN NUYS BLVD. FROM SYLVAN ST. TO ERWIN

Approximate Footage 1201 - 1500 **Log Number** 235780

Date(s) 3/22/2019 to 3/23/2019 **Time(s)** 00:00 to 00:00

Make Check Payable to:

APPLICATION FOR FILM PERMIT #19-00588

No Refund Allowed

Department of
Animal Services

TO: THE DEPARTMENT OF ANIMAL SERVICES
3201 Lacy Street, Los Angeles, CA 90031

Applications Must Be
Filled Out Completely

Name of Applicant/Authorized Representative (Print Clearly)

Stanley Production Services, LLC

Address of Applicant (HOME)

957 Woodlawn Dr.

City

Thousand Oaks, Ca

Name of Business

Untitled Hannah Simone Project

Business Address

14130 Riverside Dr. 2nd Floor, Suite 201,

City

Sherman Oaks, Ca

Name of Production?

UNTITLED HANNAH SIMONE PROJECT

Name of Contacts/Production Managers:

Sean B. Hernandez

EIDC Representative if Applicable:

CJ Leavens

Phone

818-262-5290

Zip

91360

Phone

818.465.2071

Zip

91423

Phone Number:

213-977-8600

Purpose of Permit: Filming Check One:

☒ Commercial ☐ New
☐ Non-Commercial ☐ Renewal

Have you ever been convicted of Animal Cruelty?

☐ Yes ☒ No

Have you received a copy of the Department of Animal Services Permit Book? (Also known as the Rules & Regulations.)

☒ Yes ☐ No

Have you read and understand the above mentioned Rules & Regulations?

☒ Yes ☐ No

Date(s) of Filming?

03/26/19 to 03/28/19

Time(s) animals will be filmed? 7am to 10pm
am / pm to am / pm

Filming Address: 4820 Carpenter Ave Valley Village, CA 91607

Include maps, call sheets, scripts and all other applicable paperwork when applying.

Describe the scene where

animal(s) will be filmed: Interior & Exterior Dialogue; Walk & Talk; Talent walking with Dog.

ANIMAL INFORMATION

1. Name of Agency/Owner: critters of the cinema - Rob Bloch	Phone: 661-724-1979	Quantity 1	Type(s) of Animals Dog
Address: Post Office Box 378,			
City: Lake Hughes	Zip: 93532		
Name of Handler: Matt Hickman	Local Phone:	Address:	
2. Name of Agency/Owner:	Phone:	Quantity	Type(s) of Animals
Address:			
City:	Zip:		
Name of Handler:	Local Phone:	Address:	

Use the Reverse Side if Additional Space is Needed

As the authorized representative of the above production company, I hereby agree, on their behalf, to abide by the laws of the City of Los Angeles and the Rules & Regulations of the Department of Animal Services. I certify that all statements made on or in connection with this application are true and complete to the best of knowledge and belief, and I understand and agree that any misstatements or omissions of material fact herein may cause the denial or revocation of the request permit.

I further understand and agree that the above premises may be inspected on a regular basis in accordance with the provisions of sections 53.03, 53.50 and 53 L.A.M.C. and such other sections as may be applicable.

3-19-19

Date

[Signature]

Signature of Authorized Representative

For Official Use Only

The Applicant ☒ meets ☐ does not meet the requirements set forth in L.A.M.C. 53.50 and all other applicable state and federal laws. Therefore the permit shall be: ☒ Granted ☐ Denied

Total Fees: 1080	Permit Fees: 1080	INSPECTION	
Permit Number:	Permit Issued:	Date: 3/20/19	Inspected By: <i>[Signature]</i>
			Approved By:

3/20/19 3/22/19

City of Los Angeles Animal Services North Central Shelter

3201 Lacy Street, Los Angeles, CA 90031
(888) 452-7381

Receipt Number: R19-030855**Receipt Date: Tuesday, March 19, 2019**

Person Information: STANLEY PRODUCTION
957 WOODLAWN DR
THOUSAND OAKS, CA 91360

PID: P1555083

Received From: STANLEY PRODUCTION

Check No:

Phone: (323) 579-1173

Item:	Animal ID:	Reference No:	Price:	Each:	Amount:
PMT AML FLM			\$360.00	1	\$360.00

Total Fees Due: \$360.00

Payments: Cash: \$360.00
 Check: \$360.00
 Credit Card:

Total Payments Received: \$360.00**Thank You!**

Change: \$0.00
Balance Due: \$0.00

Shelter Hours

Tuesday through Saturday - 8:00 AM to 5:00 PM and Sundays - 11:00AM to 5:00PM
All Shelters are CLOSED Mondays and Holidays

Clerk: N CENTRA jguevara

Transaction Date: 03/19/19

Print Date/Time: 3/20/2019 3:08:38PM

City of Los Angeles Animal Services North Central Shelter

3201 Lacy Street, Los Angeles, CA 90031
(888) 452-7381

Receipt Number: R19-030860**Receipt Date: Wednesday, March 20, 2019**

Person Information: STANLEY PRODUCTION
957 WOODLAWN DR
THOUSAND OAKS, CA 91360

PID: P1555083

Received From: STANLEY PRODUCTION

Check No:

Phone: (323) 579-1173

Item:	Animal ID:	Reference No:	Price:	Each:	Amount:
PMT AML FLM			\$320.00	1	\$320.00

Total Fees Due: \$320.00

Payments: Cash:
Check: \$320.00
Credit Card:

Total Payments Received: \$320.00**Thank You!**

Change: \$0.00
Balance Due: \$0.00

Shelter Hours

Tuesday through Saturday - 8:00 AM to 5:00 PM and Sundays - 11:00AM to 5:00PM

All Shelters are CLOSED Mondays and Holidays

Clerk: N CENTRA jguevara

Transaction Date: 03/20/19

Print Date/Time: 3/20/2019 3:08:52PM



R3-1



R3-2



R11-4



R11-2



SC3



M4-10(L)



M4-10(R)



W20-2



W20-3

ALL TRAFFIC CONTROL
WILL BE INSTALLED TO
MEET OR EXCEED THE
MINIMUM REQUIREMENTS

Ⓢ


TRAFFIC SIGNAL

•

TRAFFIC CONE

⏏

TYPE I/W SIGN

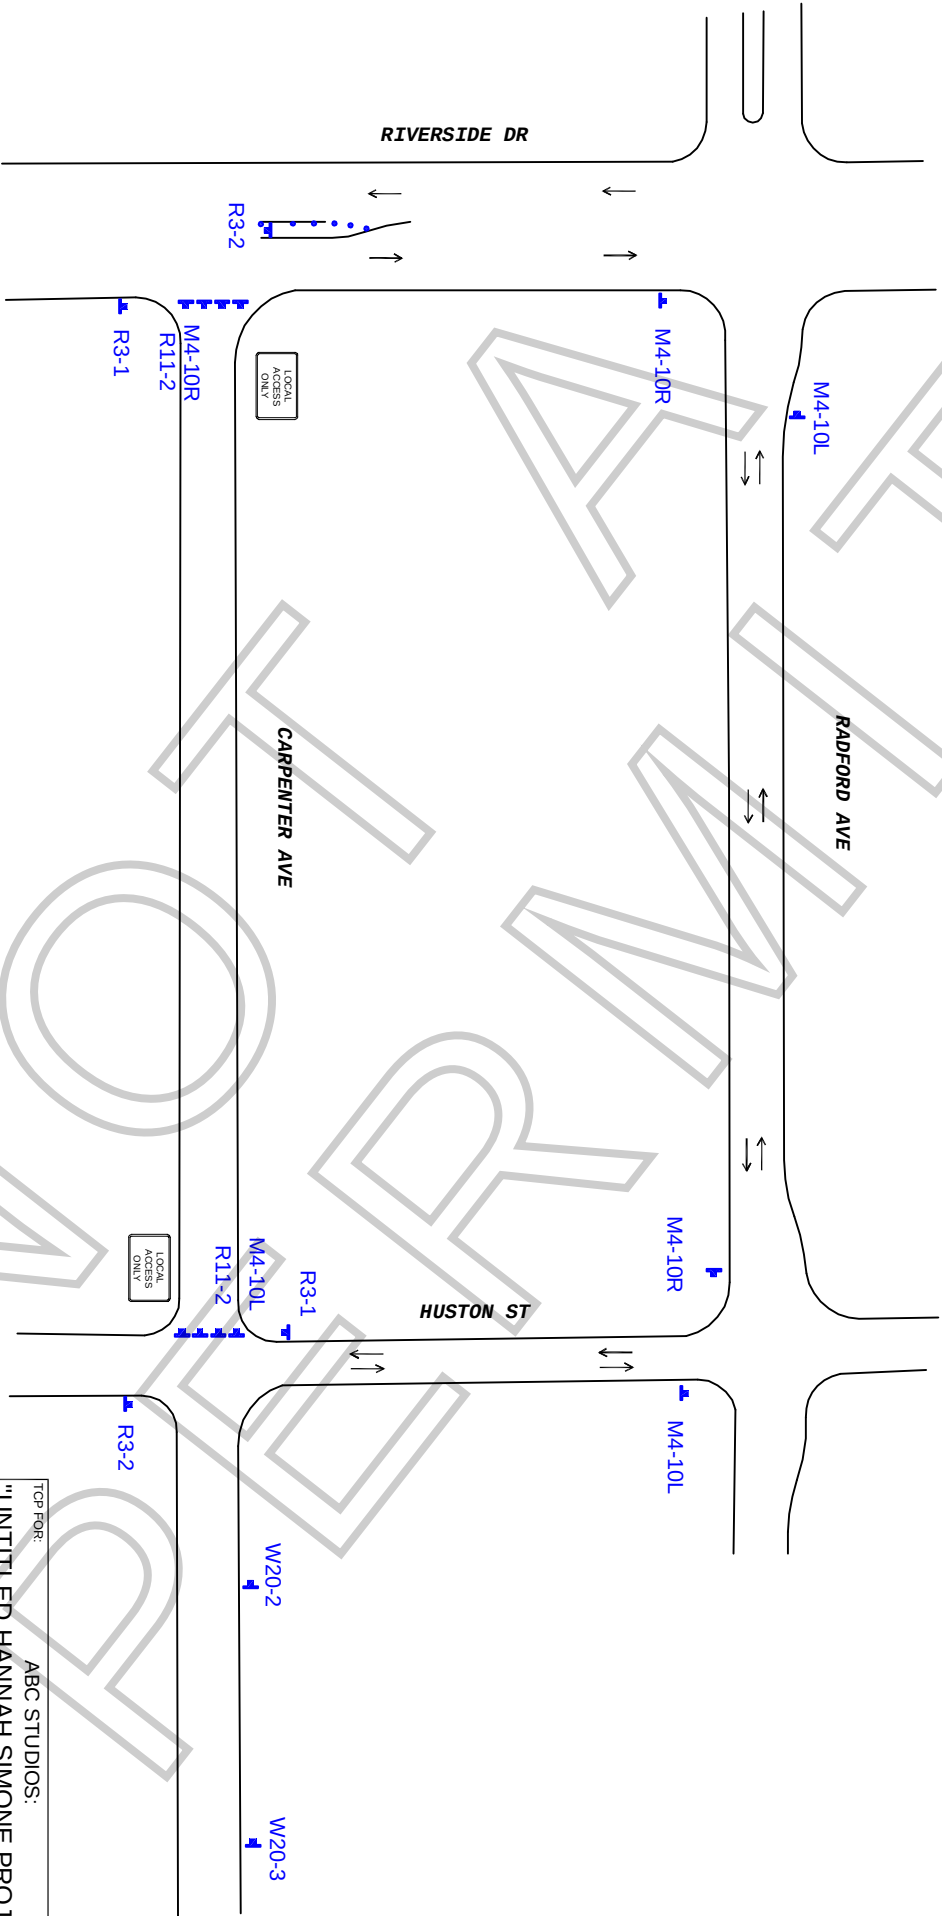

WORK ZONE TRAFFIC CONTROL PLAN
GENERAL NOTES

1. DATE/TIME: 3-26-19 FROM 07:00 HOURS TO 22:00 HOURS.
2. ALL SIGNING, STRIPING, AND TRAFFIC CONTROL DEVICES SHALL CONFORM TO THE (CURRENT) STATE OF CALIFORNIA DEPARTMENT OF TRANSPORTATION (CALTRANS) STANDARD PLANS AND STANDARD SPECIFICATIONS, CALIFORNIA MUTCD, AND ANY ADDENDUMS THERETO, AND AS SHOWN ON THESE PLANS. SYMBOLS AND ABBREVIATIONS USED ARE SHOWN ON CALTRANS STANDARD PLANS.
3. THERE WILL BE NO INTERFERENCE WITH TRAFFIC SIGNALS OR CROSSWALKS.
4. CONES WILL BE 28" MINIMUM HEIGHT AND HAVE REFLECTORIZED SLEEVES FOR NIGHT WORK.
5. POLICE WILL DIRECT TRAFFIC IF NECESSARY.

TOP FOR:		ABC STUDIOS:	
LOCATION:		"UNTITLED HANNAH SIMONE PROJECT"	
FULL CLOSURE - CARPENTER FROM RIVERSIDE TO HUSTON LOS ANGELES, CALIFORNIA			
CONTRACT: ROB GIBSON			
PH# 818-465-2071			
IKE WEBSTER			
OFFICE# 323-579-1173			
JCL TRAFFIC SERVICES			
(213) 622-9775			
C31-CA Lic # 805357			
DATE		REVISIONS	
DRAFTER: E. RAMIREZ		SCALE: N.T.S.	
FILM/LA: CODY PENWELL			